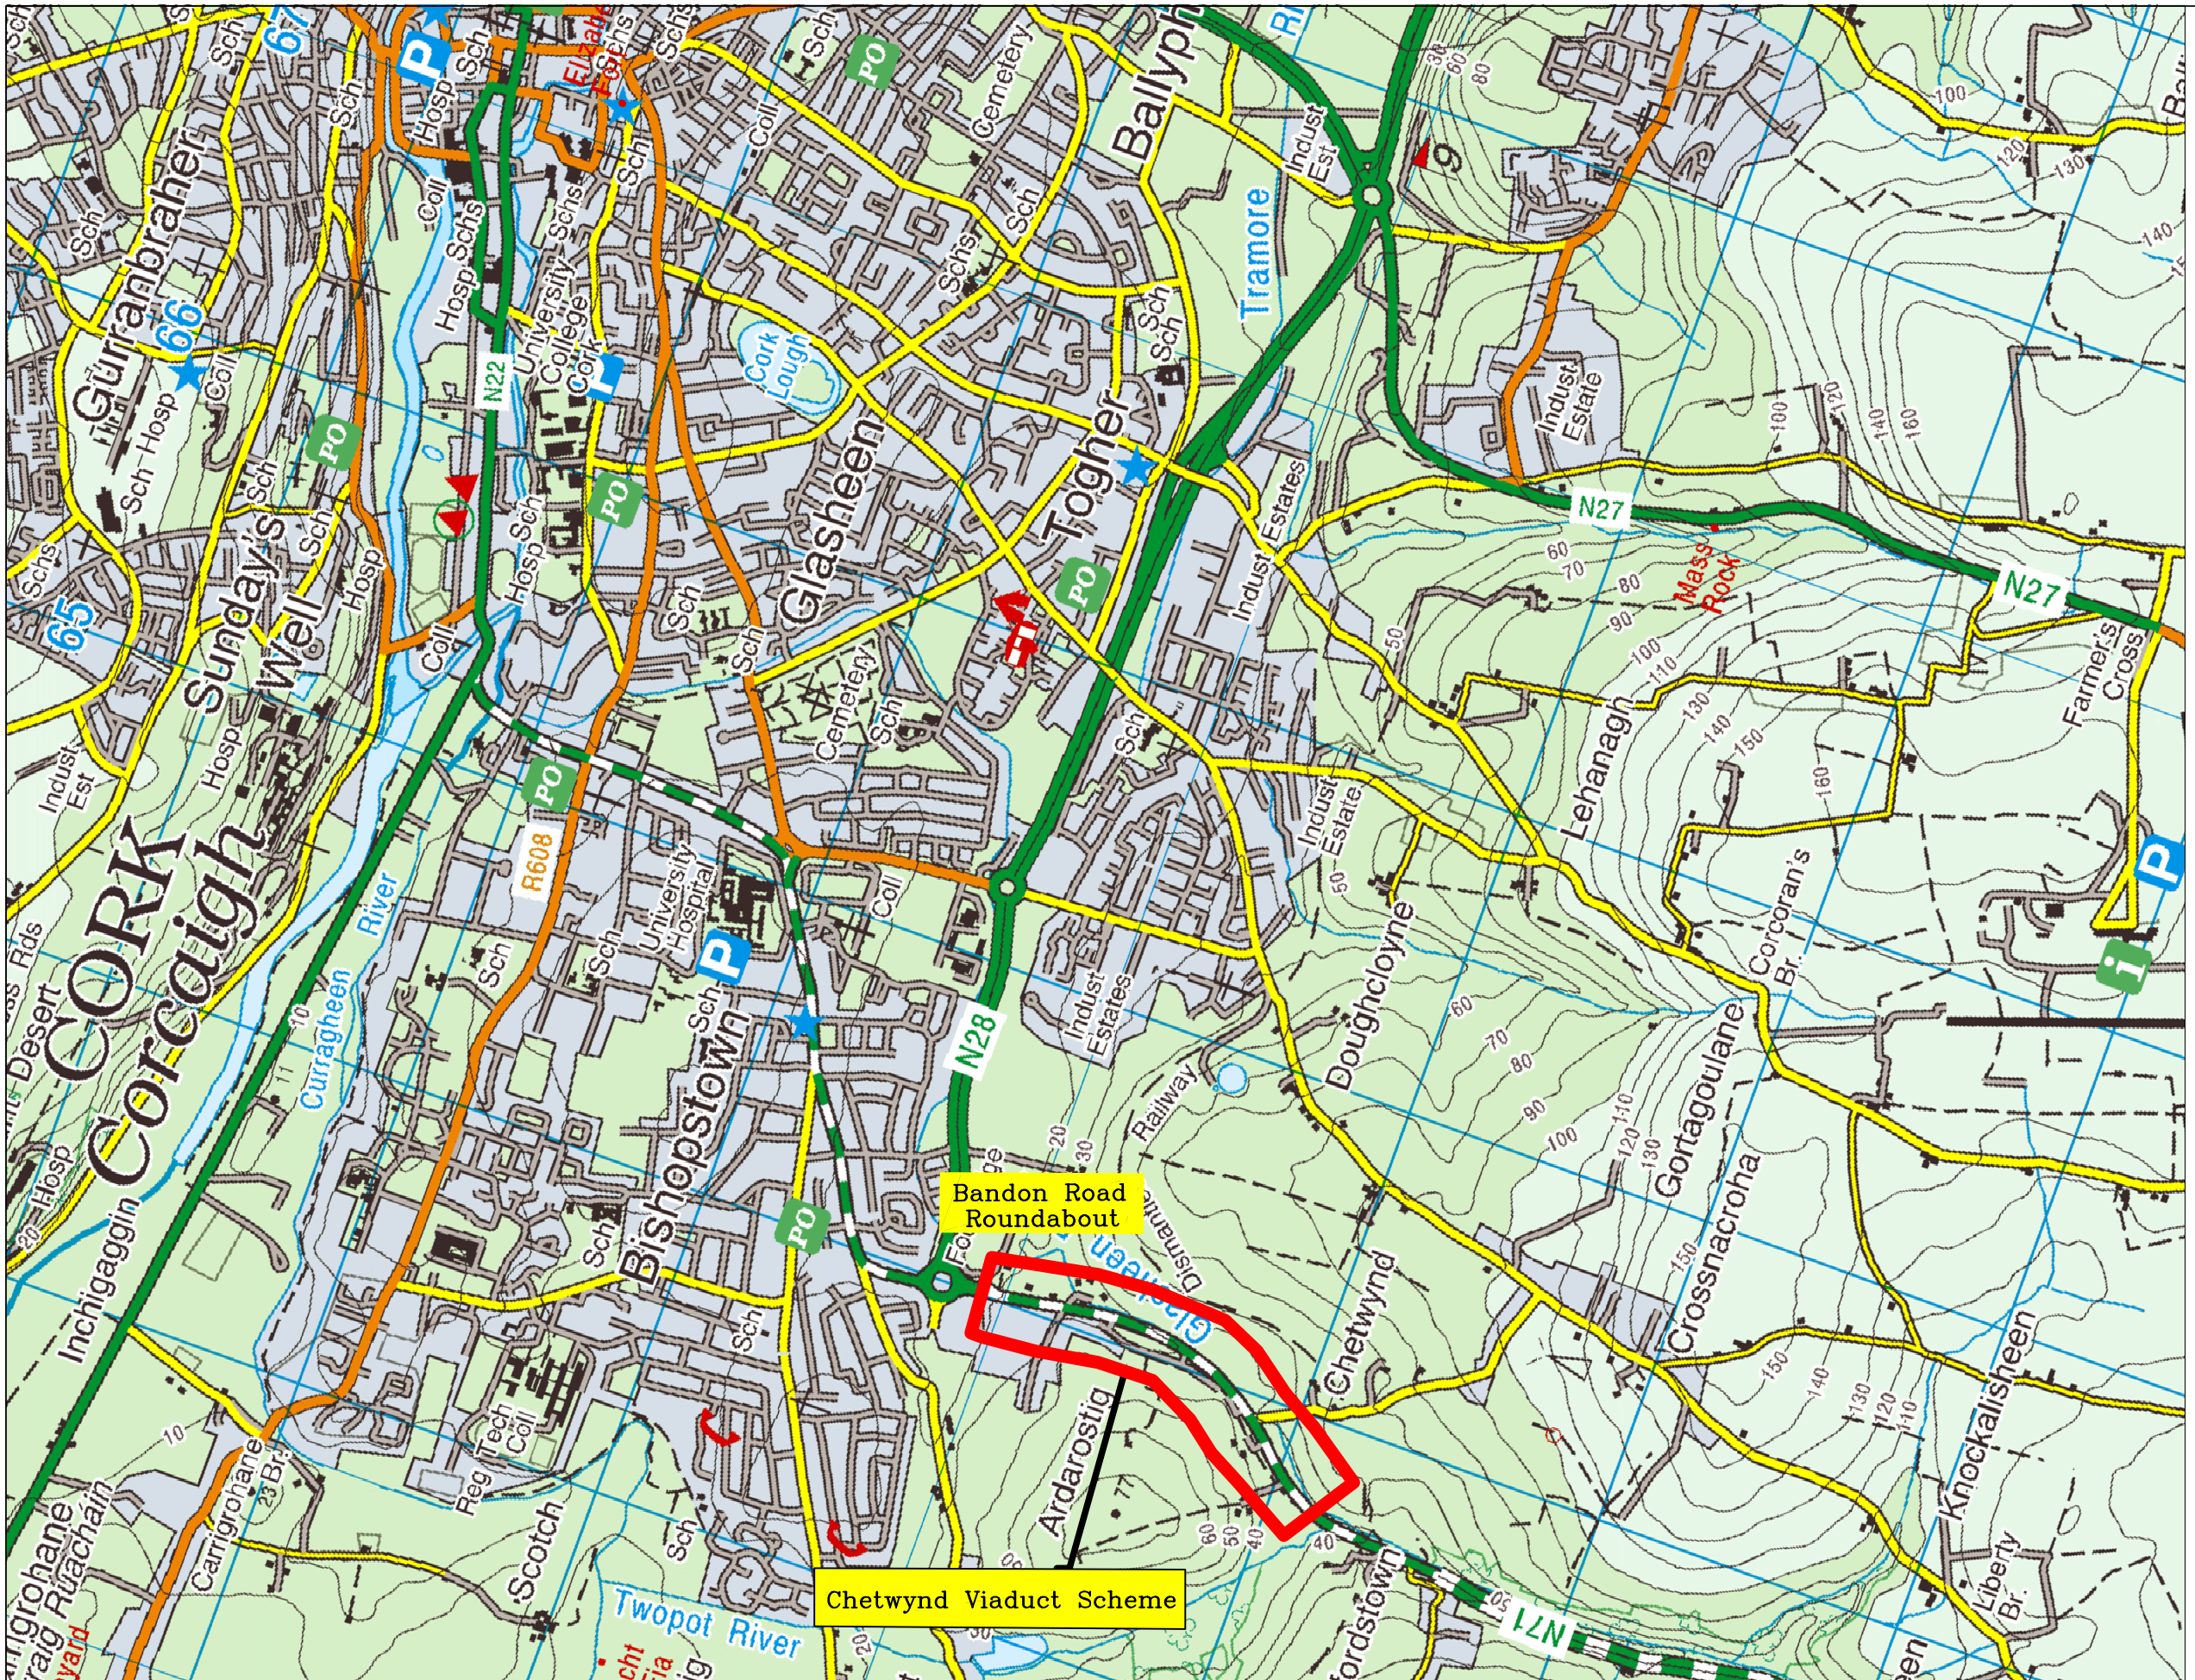

NOTES:-

National Roads Authority
An tUdaras um Bóithre Náisiúnta

CORK COUNTY COUNCIL
National Roads Office,
Richmond,
Glanmire,
Co. Cork.
Tel. No: (021) 4821046
Fax No: (021) 4866209
Mr. EDMOND FLYNN, B.E., C.ENG., F.I.E.I.,
COUNTY ENGINEER.

Rev	By	Date	Description

Project:	N71 Chetwynd Viaduct Dual Carriageway Scheme – Phase 1		
Phase:	Part 8 Planning Procedures		
Title:	Proposed Dual Carriageway, Link Roads and Roundabout at Garranedarragh		
Designed: E. McCarthy	File Path: n:\roads\N71\CVS\phase1\drawings\Part 8\approved\cvs-gep-101.dwg		
Drawn: S. Mackey	Status: Approved	Original Scale: N.T.S.	Drawing No: CVS–GEP–101
Checked: E. McCarthy	Approved: T.Mullane	Date: July 2006	